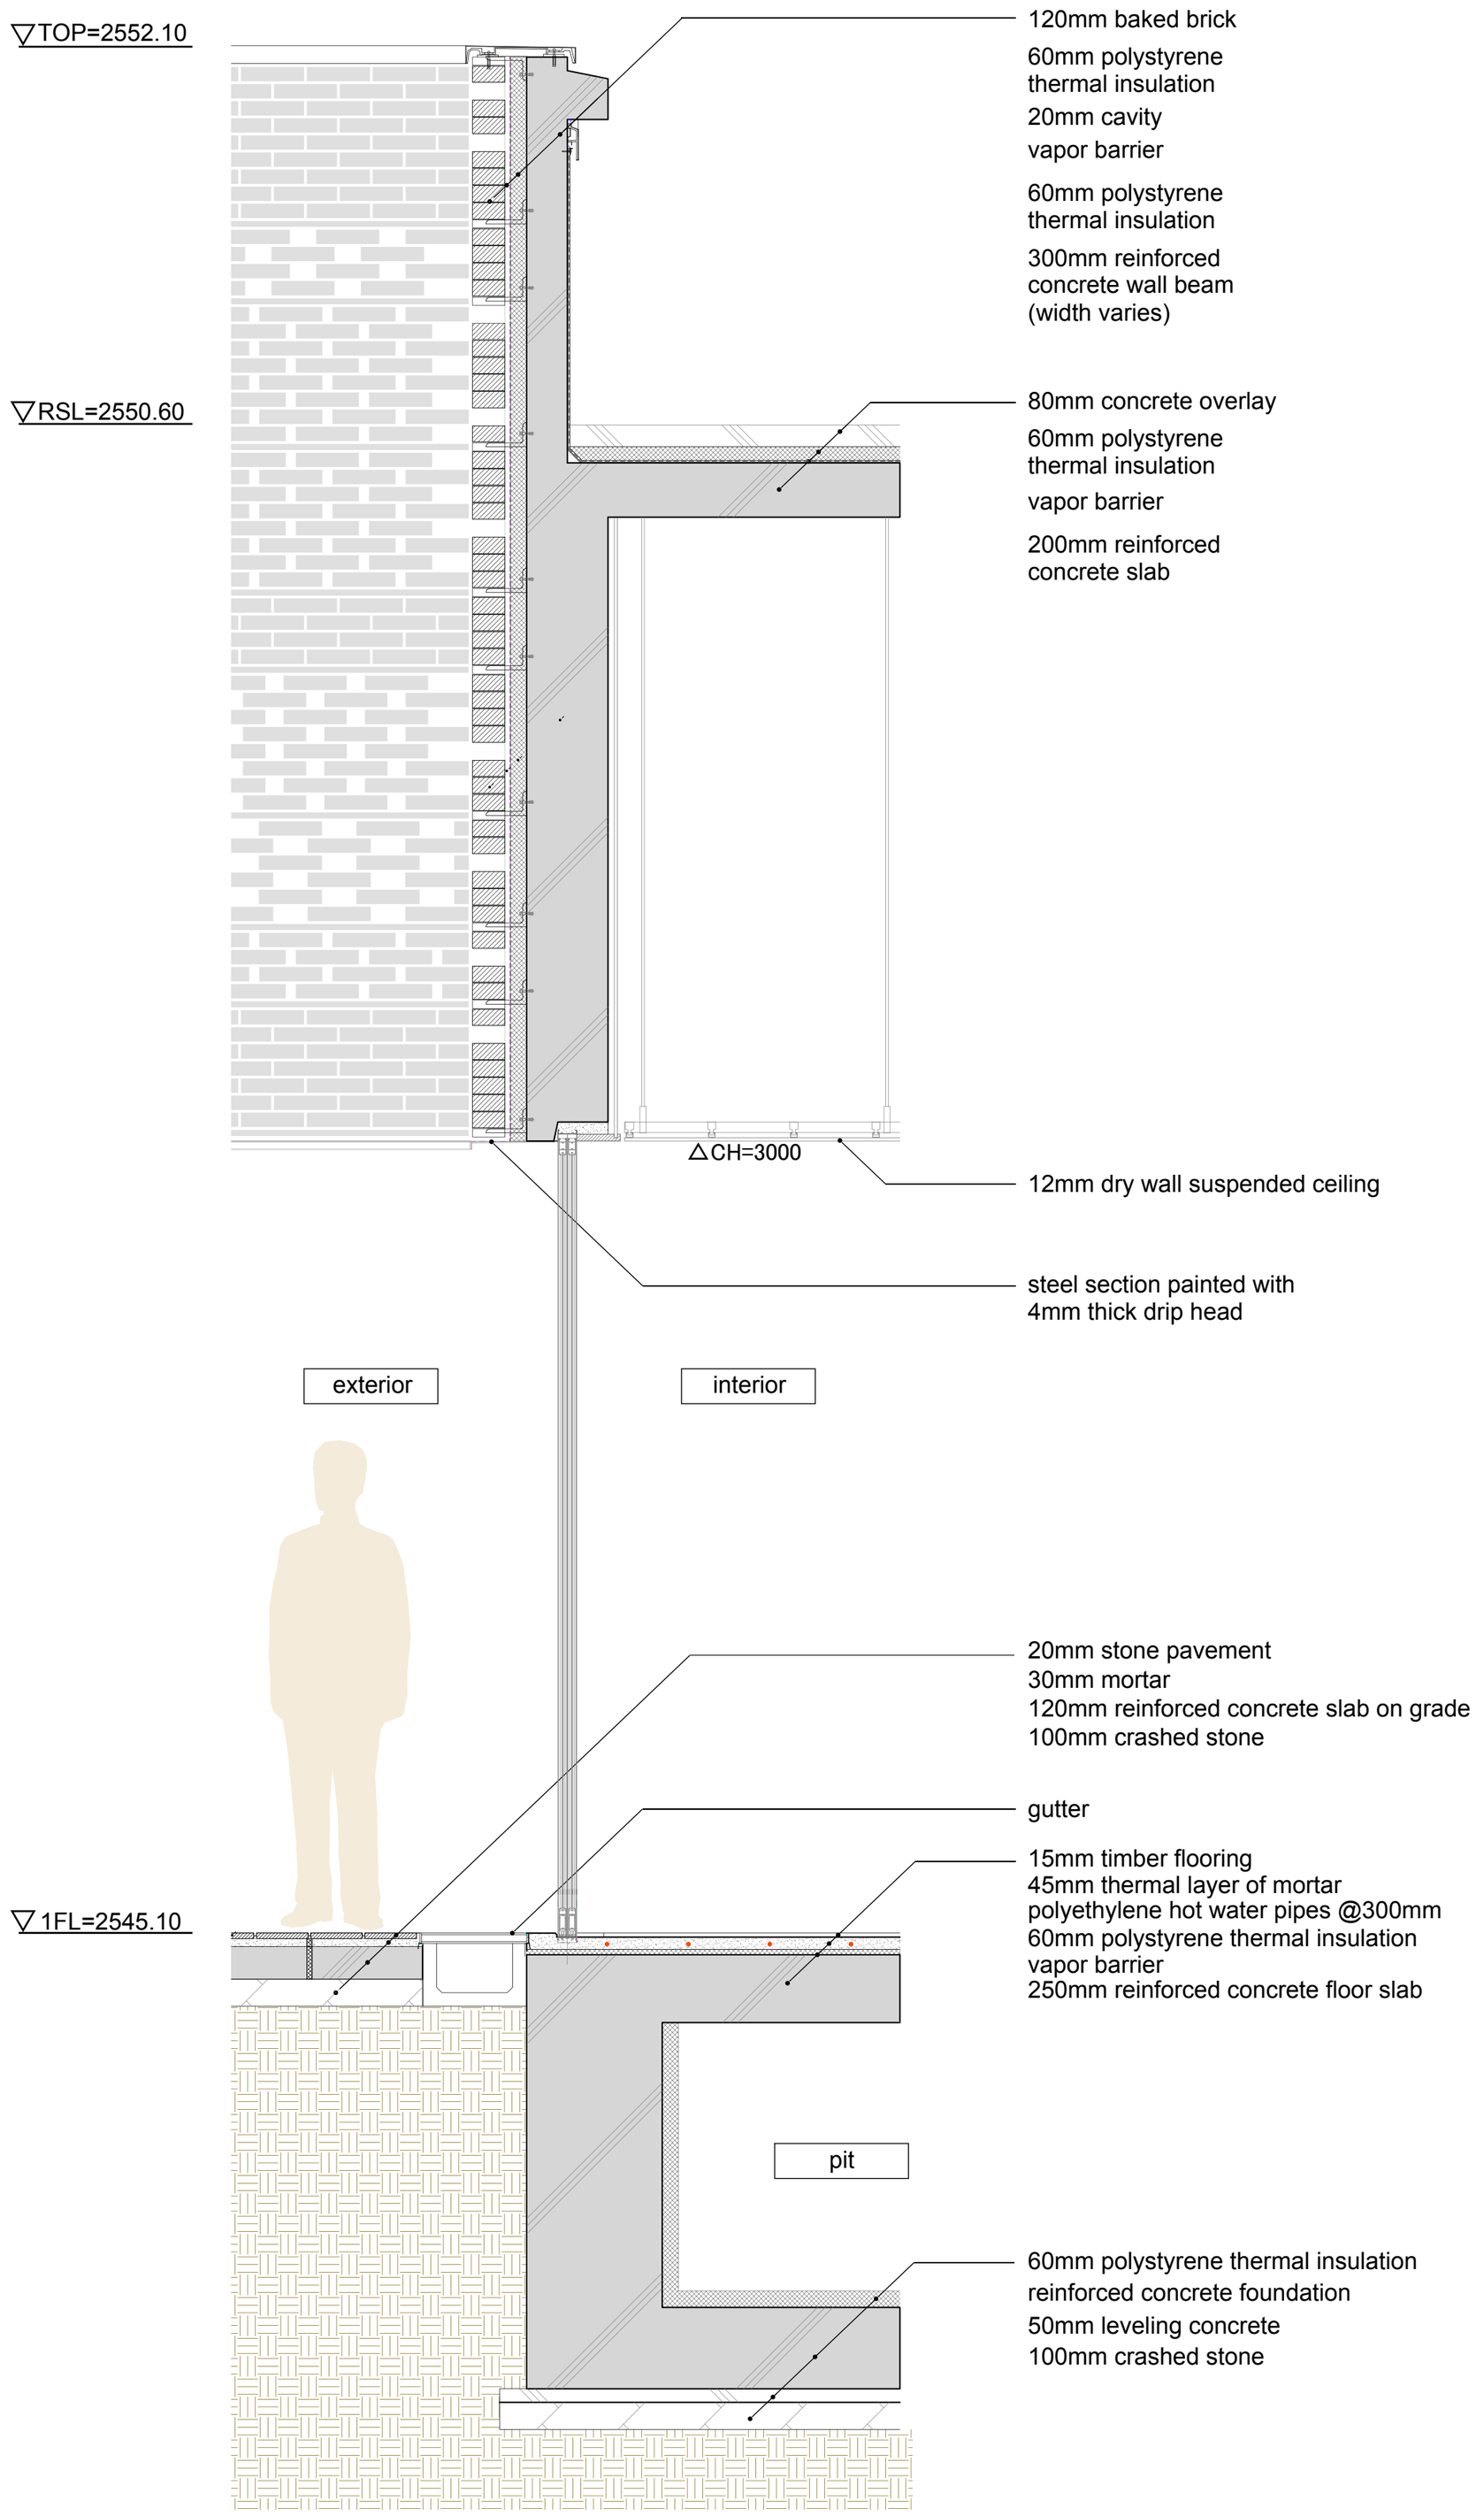
TOP=2552.10
120mm baked brick
60mm polystyrene thermal insulation
20mm cavity
vapor barrier
60mm polystyrene thermal insulation
300mm reinforced concrete wall beam (width varies)
RSL=2550.60
80mm concrete overlay
60mm polystyrene thermal insulation
vapor barrier
200mm reinforced concrete slab
CH=3000
12mm dry wall suspended ceiling
steel section painted with 4mm thick drip head
exterior
interior
20mm stone pavement
30mm mortar
120mm reinforced concrete slab on grade
100mm crashed stone
gutter
15mm timber flooring
45mm thermal layer of mortar
polyethylene hot water pipes @300mm
60mm polystyrene thermal insulation
vapor barrier
250mm reinforced concrete floor slab
1FL=2545.10
pit
60mm polystyrene thermal insulation
reinforced concrete foundation
50mm leveling concrete
100mm crashed stone